LEGAL DESCRIPTION

PLANS 4517, 4137, 4936
EX. PLAN 3334, D.L.
2979, NWD GROUP 1,
GAMBIER ISLAND

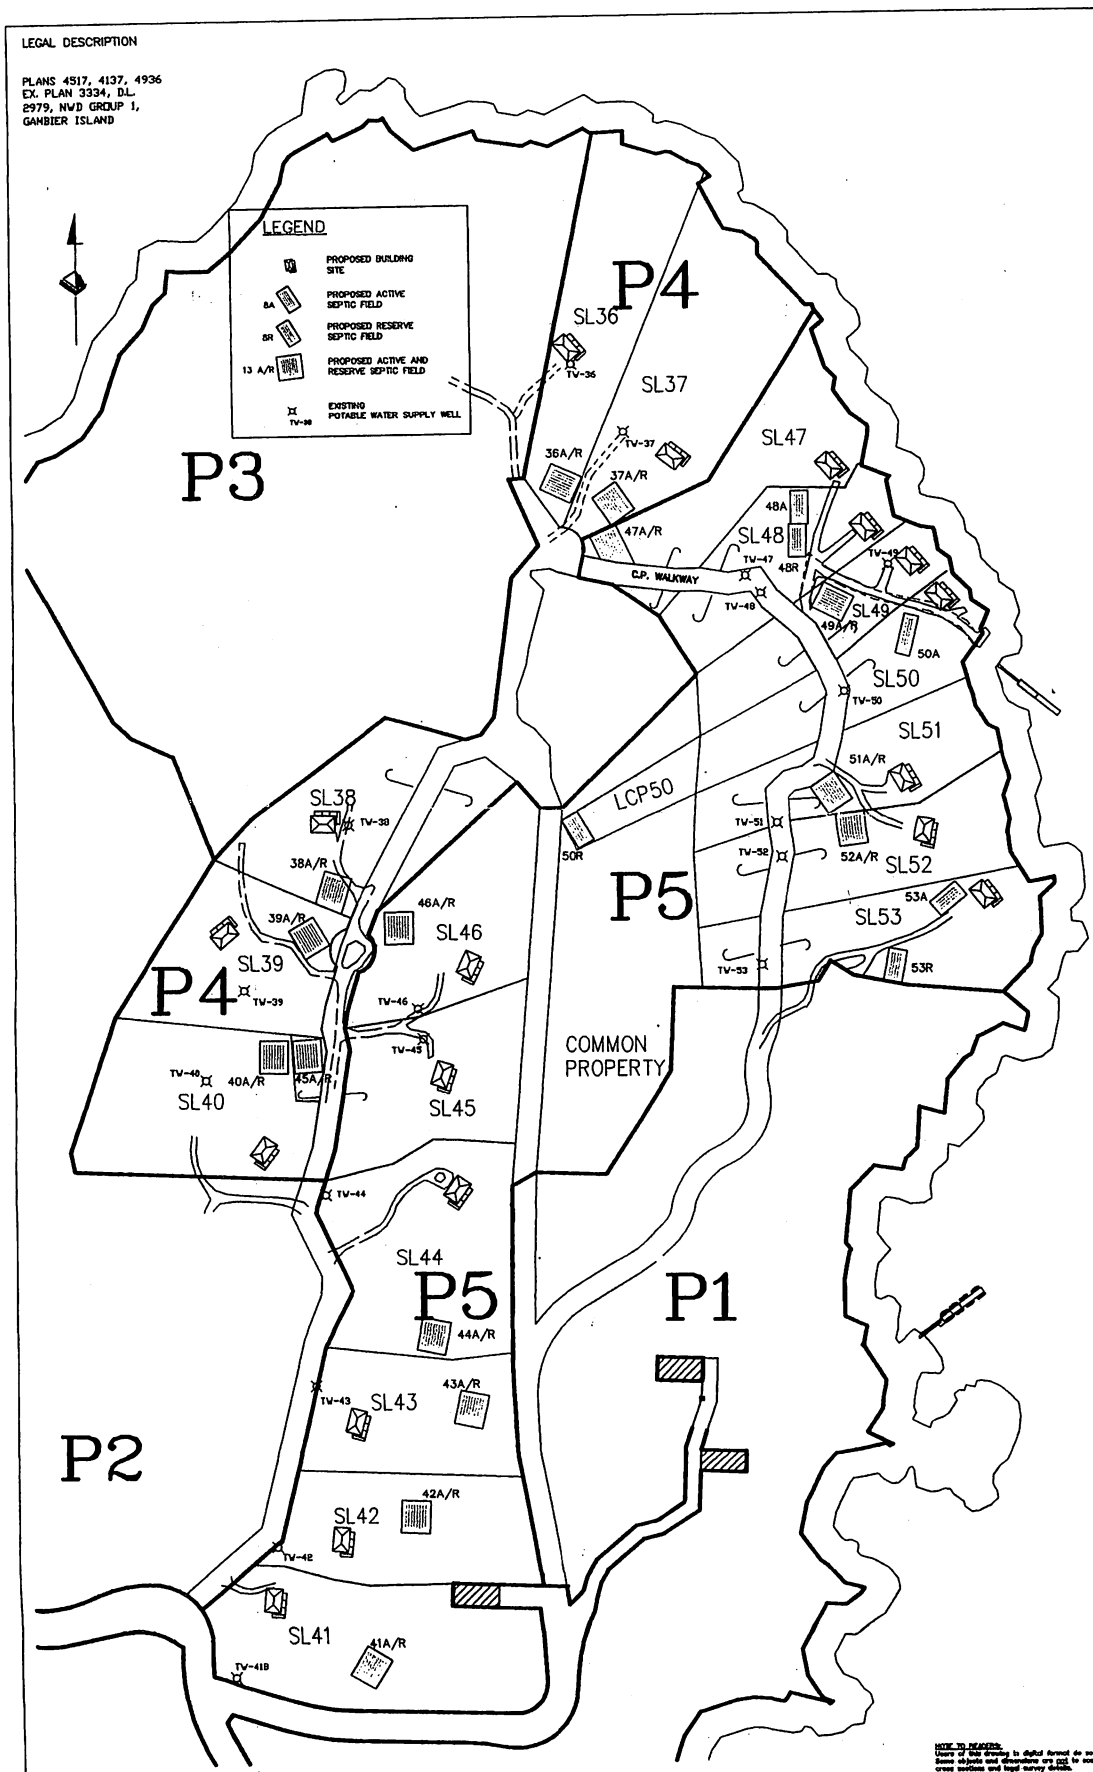

No.	DATE	REVISION

NOTES

1. BENCHMARK ALL ELEVATIONS ARE GEODETIC & REFER TO
2. ORIGINAL GROUND PROFILE SHOWN ON TOPOG PLAN BY TRUEFLOW ENGINEERING LTD. DATED [illegible] FILE [illegible]
3. LOT BOUNDARIES REFER TO LATEST LEGAL PLAN BY [illegible] DWG No. [illegible]
4. CONTROL BENCHMARKS FOR CONSTRUCTION SURVEY BY [illegible] DWG No. [illegible]
5. CONTRACTOR REFER TO DRAWING THE VOID THE CONTRACTOR SHALL ESTABLISH THE LOCATION, SIZE & ELEVATION OF ALL EXISTING UTILITIES WITH A REPORT BACK TO THE OWNER/CIL FAILURE TO COMPLY WITH THIS REQUIREMENT SHALL MEAN THE CONTRACTOR RESPONSIBLE FOR ANY COSTS RELATED TO ADJUSTING ANY UTILITIES ON THE VOID SHOW HEREON.
6. STATUTES R.S.B.C. 1996 CONTRACTOR'S RESPONSIBILITY IT IS TO LOCATE ALL UTILITIES PRIOR TO WORKING IN THE VICINITY OF THEIR PLANT.

CLIENT

POWDER POINT ESTATES LIMITED

#2100-1075 W. GEORGIA ST.
VANCOUVER, B.C. V6E 3G2
TEL: (604) 631-4926
FAX: (604) 631-3232

PROJECT

DOUGLAS BAY

GAMBIER ISLAND, B.C.

TITLE

PHASES FOUR & FIVE SITE PLAN

ENGINEER

DESIGNED	RL
DRAWN	RL
CHECKED	VJS
DATE	2006 SEPTEMBER 8
SCALES	HOR. NOT TO SCALE VER.

© COPYRIGHT This drawing and design are the sole property of LPG LandPlan Group Incorporated and shall not be used, reused or reproduced without the prior written consent of LPG LandPlan Group Incorporated.

LANDPLAN
LANDPLAN GROUP INC.
3989 VELLINGTON DRIVE
North Vancouver, B.C. V7H 1P5
(604) 929-2122
FAX: (604) 929-2087

DRAWING No.
POW95215-RE4

SHT. No. 1/1
REV. 0

NOTE TO READERS:
Users of this drawing in digital format do so at their own risk. Some objects and dimensions are not to scale. Consult survey monuments and legal survey plans. LPG LandPlan Group Inc. does not take responsibility for base plans supplied by others.